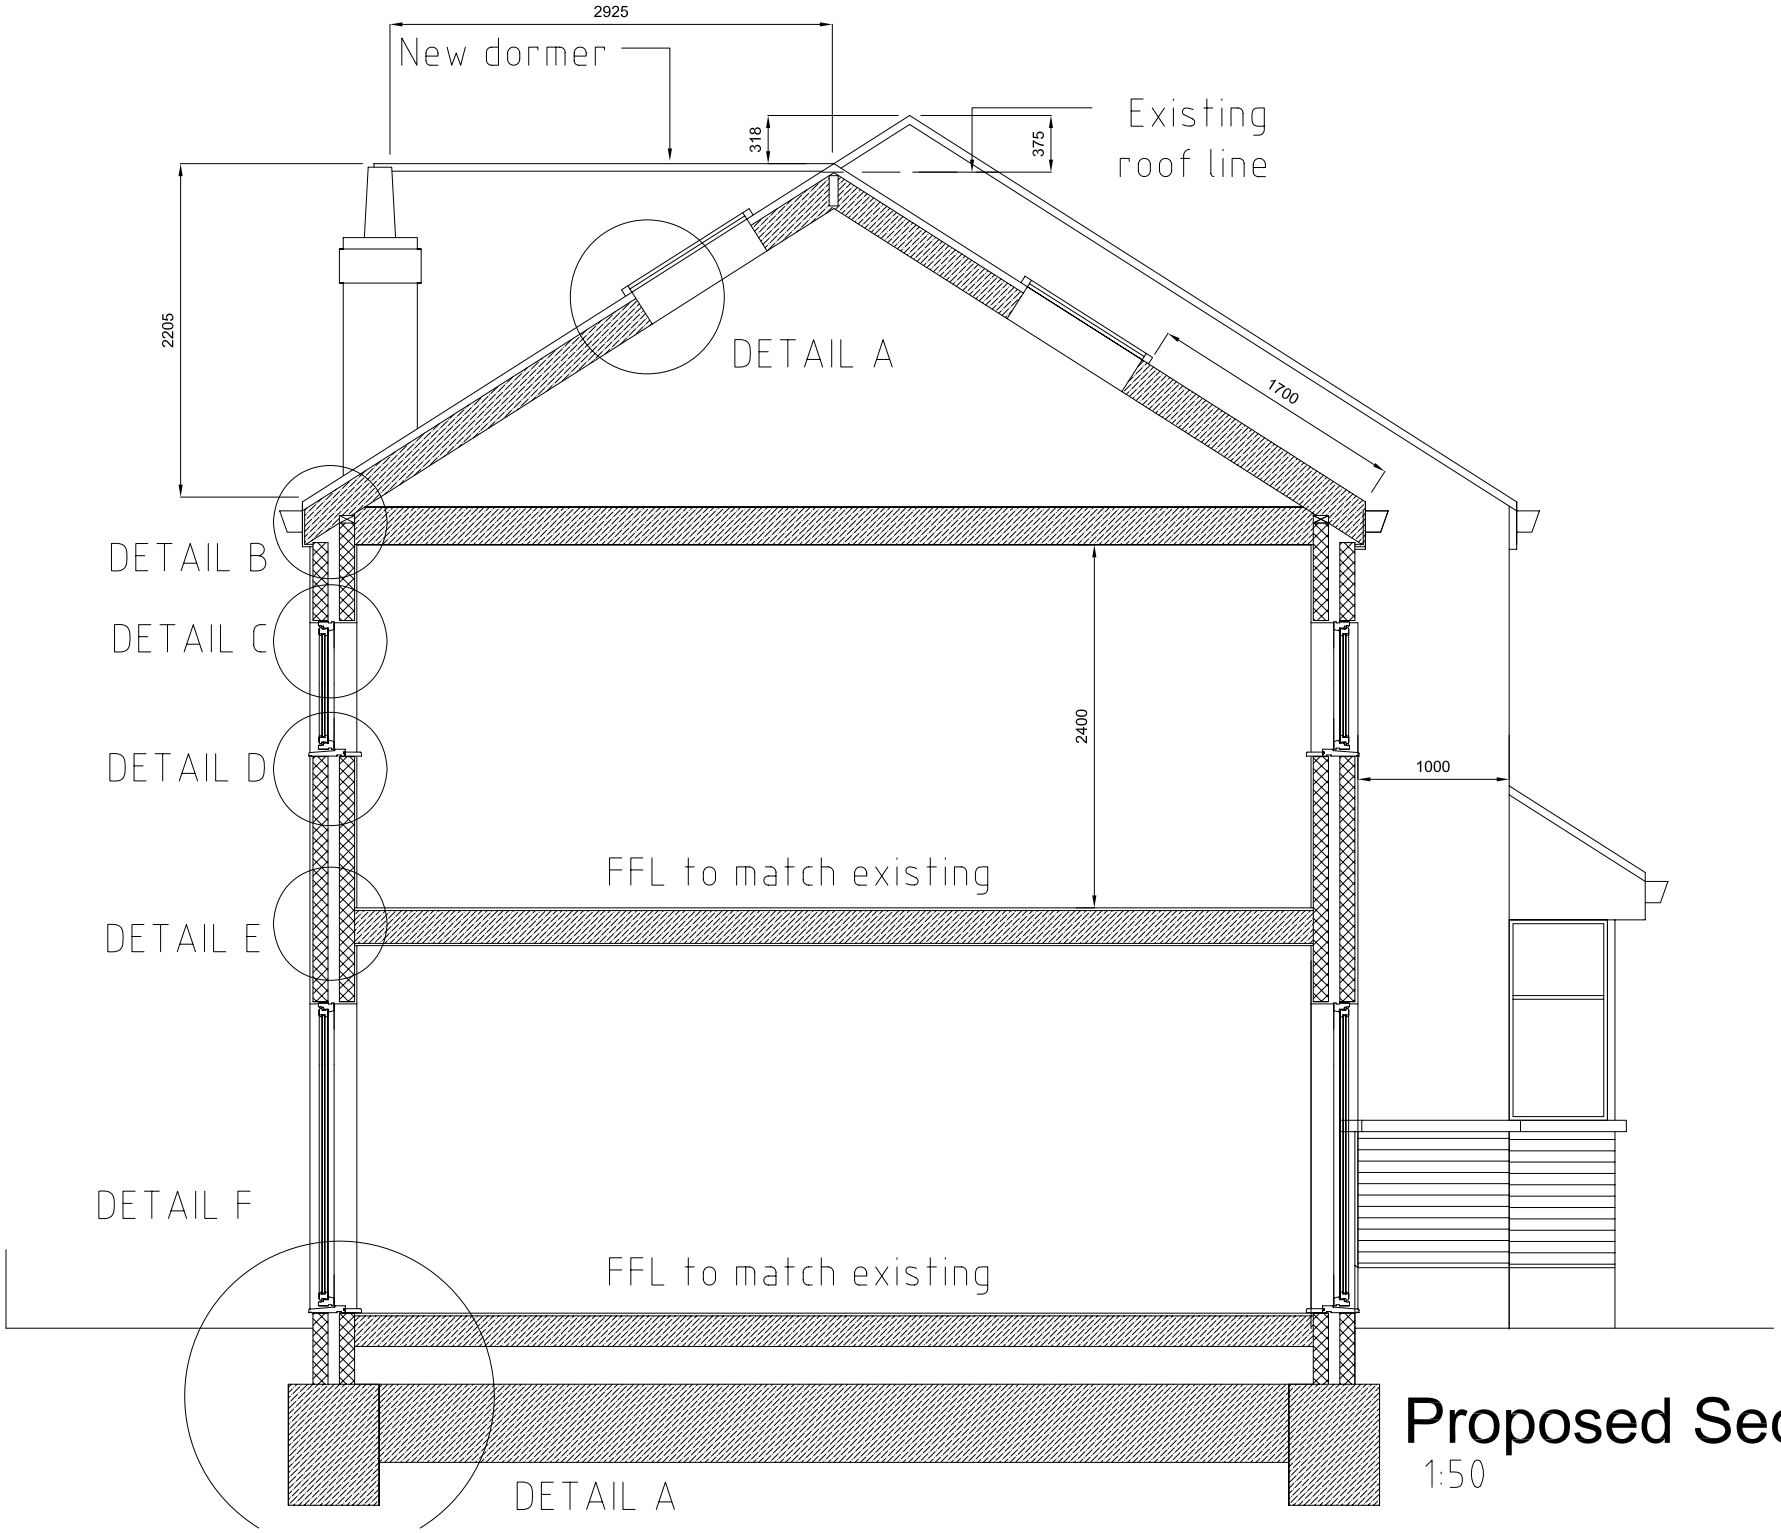

Proposed Section A-A

1:50